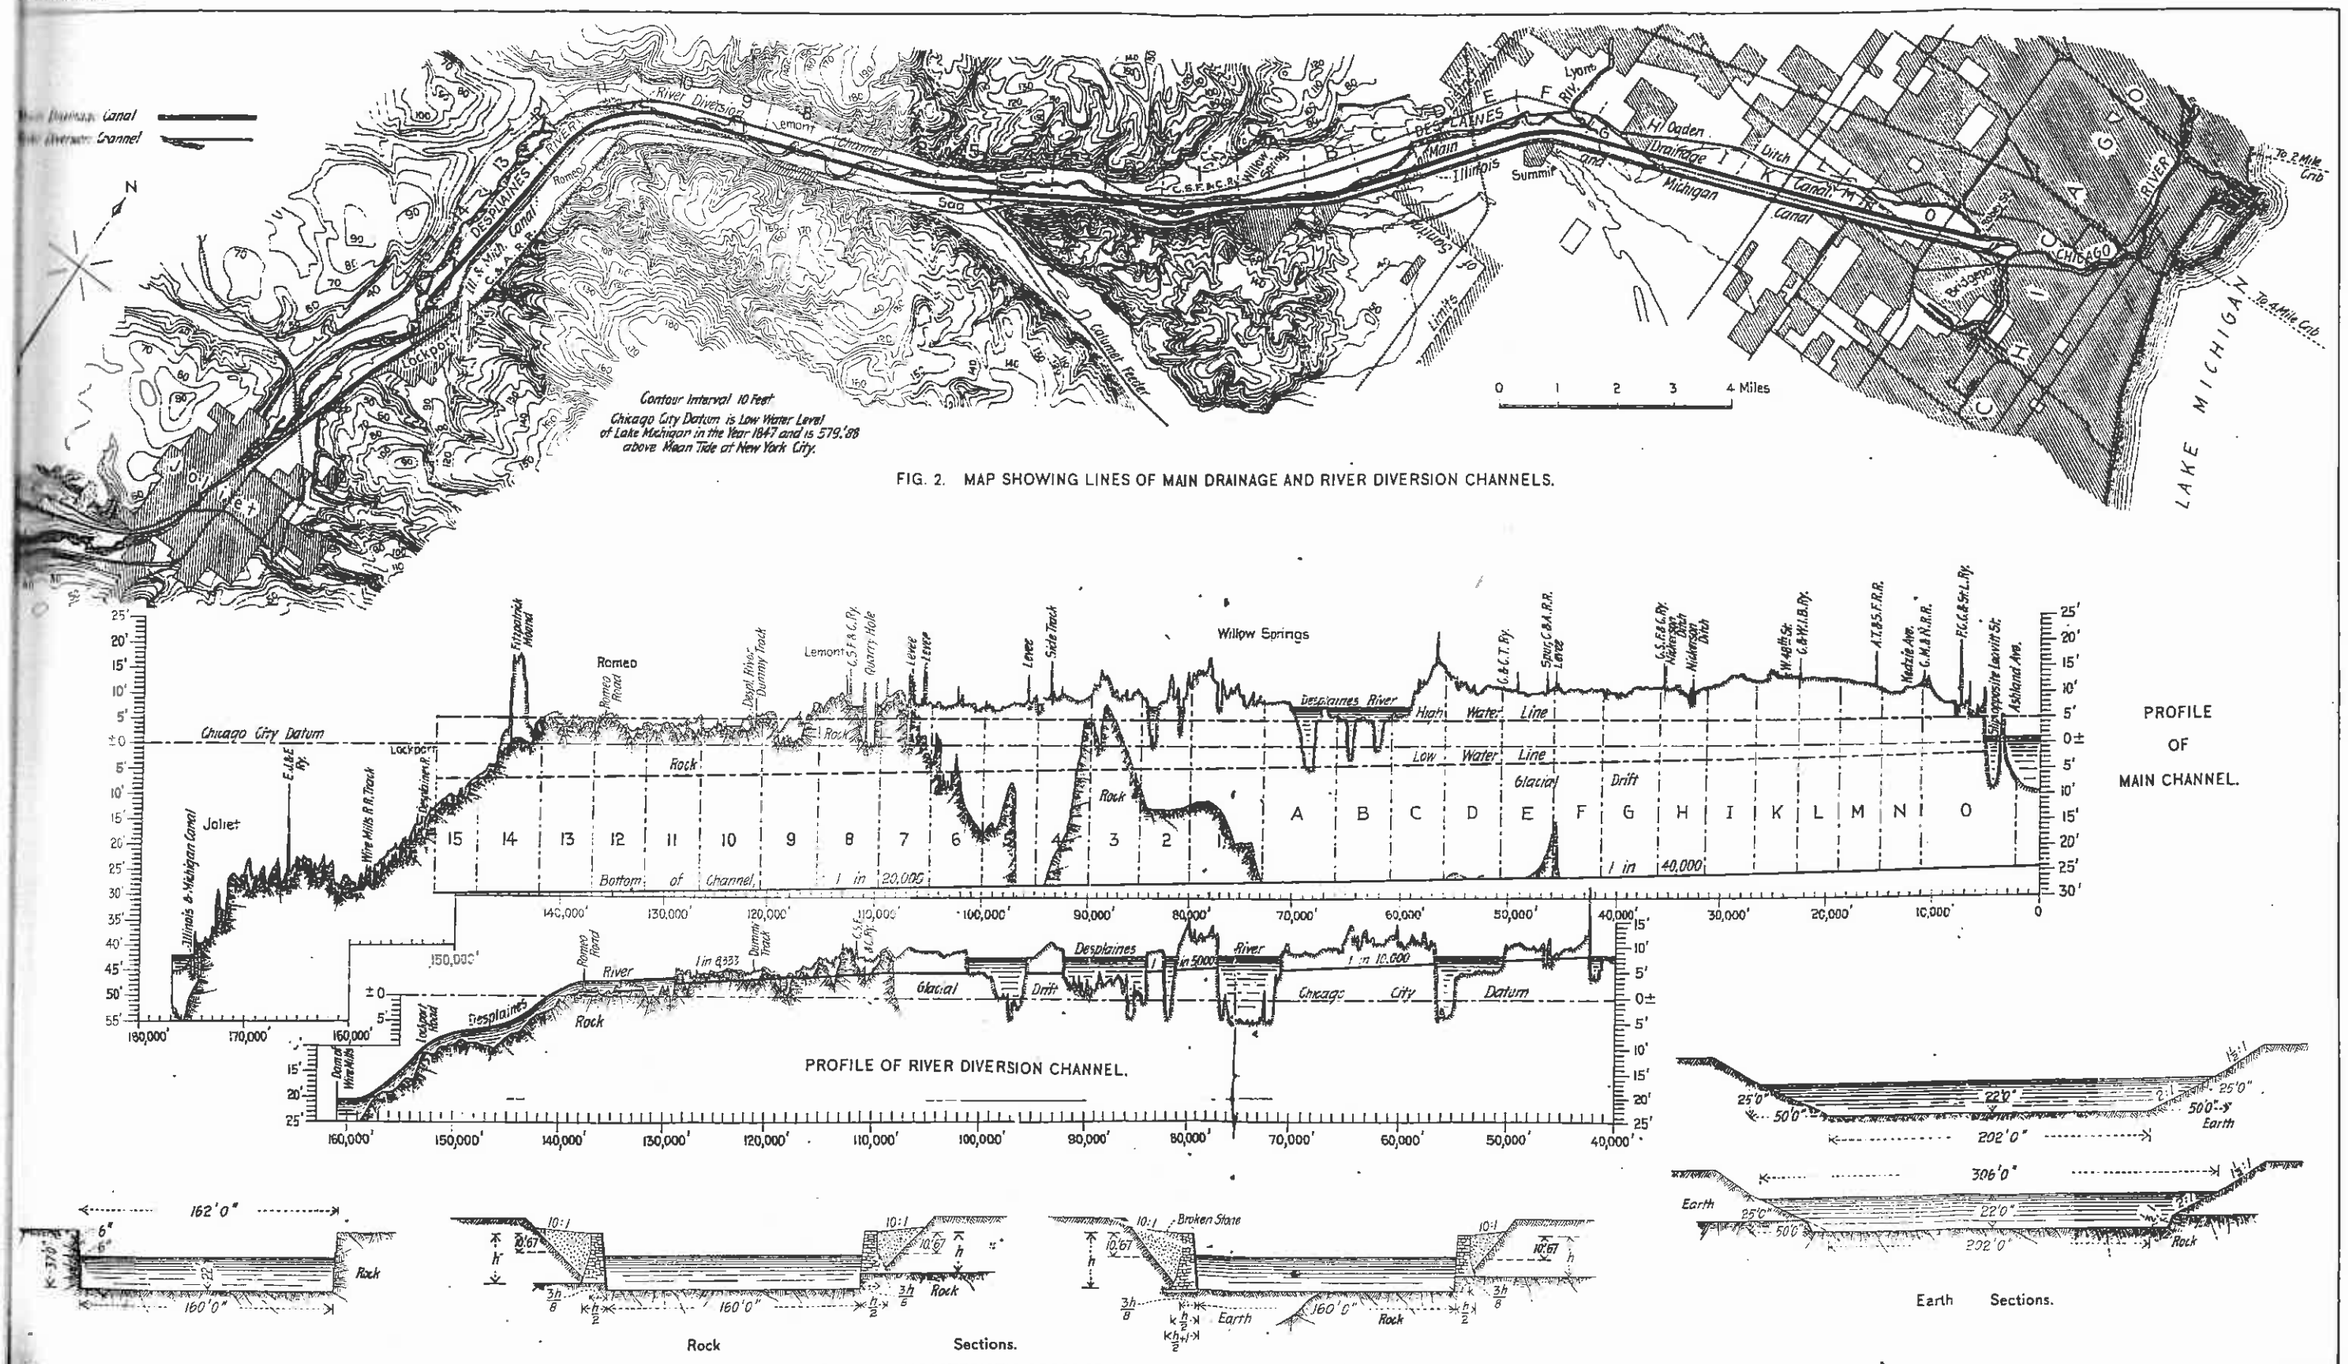


FIG. 2. MAP SHOWING LINES OF MAIN DRAINAGE AND RIVER DIVERSION CHANNELS.

FIG. 3. CHARACTERISTIC CROSS-SECTIONS OF THE CHICAGO MAIN DRAINAGE CHANNEL.

MAP, PROFILES AND CROSS-SECTIONS OF THE MAIN DRAINAGE CHANNEL FOR THE SANITARY DISTRICT OF CHICAGO, FROM CHICAGO TO JOLIET.

Isham Randolph, Chief Engineer; Thos. T. Johnston, Assistant Chief Engineer.